TRANSFER PLAZA AND ADMINISTRATIVE ANNEX

CITY OF HUNTSVILLE PARKING AND PUBLIC TRANSPORTATION

P.O. BOX 308
HUNTSVILLE, ALABAMA 35801

PROPOSED TRANSFER PLAZA SOUTH ELEVATION

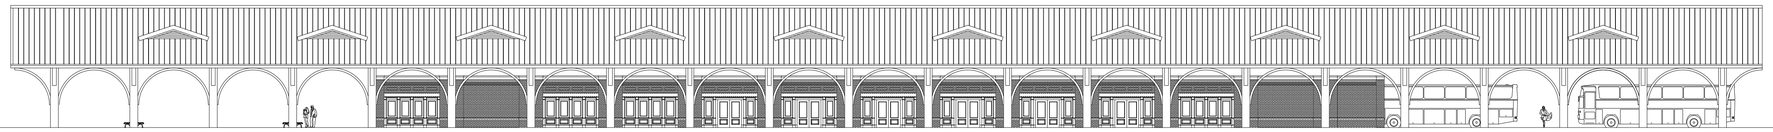

TRANSFER PLAZA ELEVATION

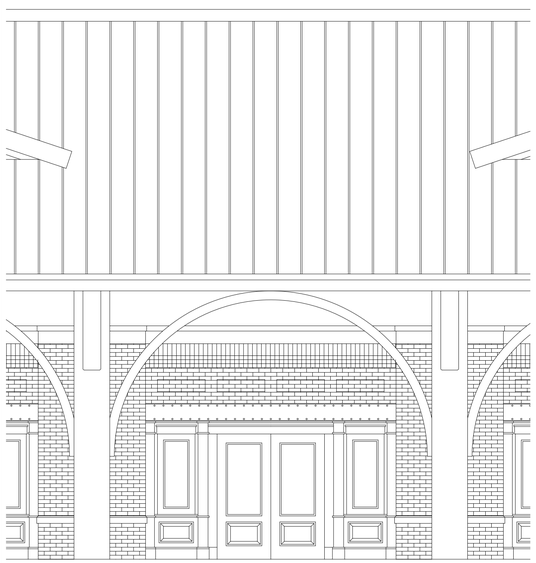

NOT TO SCALE

TRANSFER PLAZA ELEVATION

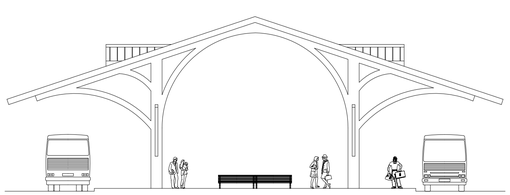

NOT TO SCALE

VICINITY MAP

HUNTSVILLE, ALABAMA

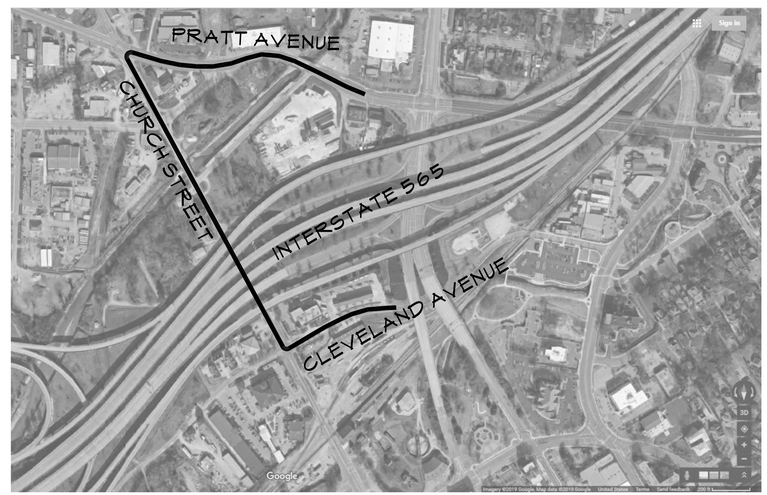

PROJECT LOCATION AND SCOPE

STREET CHANGES TO CHURCH STREET AND PRATT AVENUE CURRENTLY UNDER CONSTRUCTION

TRANSFER PLAZA SITE SHEETS A100-A104

EXISTING ADMINISTRATION BUILDING PARKING (UNDER INTERSTATE 565)

EXISTING TWO STORY ADMINISTRATION BUILDING

ADMINISTRATIVE ANNEX AND SUPPORT BUILDING (MAINTENANCE AND BUS WASH)
SHEETS A200-A202

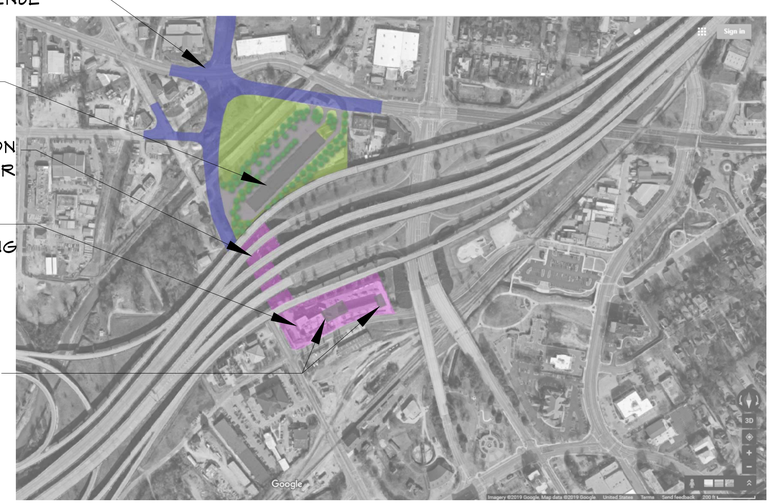

PARKING AND PUBLIC TRANSPORTATION

MR. TOMMY BROWN
PARKING AND PUBLIC TRANSIT DIRECTOR

MR. JOHN AUTRY
PUBLIC TRANSIT MANAGER

500B CHURCH STREET
HUNTSVILLE, ALABAMA 35801
(256) 427-6811

ARCHITECT

JEFFREY S. ALPHA ARCHITECT A.I.A.

GENERAL SERVICES
CITY OF HUNTSVILLE
P.O. BOX 308
HUNTSVILLE, ALABAMA 35804-0308
(256) 427-5531
JEFFREY.ALPHA@HUNTSVILLEAL.GOV

DRAWING INDEX

GENERAL

G000 COVER SHEET

ARCHITECTURAL

TRANSFER PLAZA

A100 TRANSFER PLAZA OVERALL SITE PLAN
A101 TRANSFER PLAZA PARTIAL SITE PLAN
A102 TRANSFER PLAZA PARTIAL SITE PLAN
A103 TRANSFER PLAZA EXTERIOR ELEVATIONS
A104 TRANSFER PLAZA SECTIONS AND BUILDING PLANS

ADMINISTRATIVE ANNEX AND SUPPORT BUILDING

A200 ADMINISTRATIVE ANNEX SITE PLAN
A201 ADMINISTRATIVE ANNEX FLOOR PLAN
A202 ADMINISTRATIVE ANNEX AND BUS WASH BUILDING

NOTE:
1. DRAWINGS ARE PROVIDED TO DEMONSTRATE INTENT.
2. FINAL CONSTRUCTION DOCUMENTS MAY DEVIATE FROM THE CONTENT PROVIDED TO MEET BUDGETARY REQUIREMENTS, UNFORESEEN SITE CONDITIONS AND OR CHANGES IN LOCAL, STATE AND FEDERAL CODE REQUIREMENTS.

CITY OF HUNTSVILLE
GENERAL SERVICES
P.O. BOX 308
HUNTSVILLE, ALABAMA 35804-0308
PHONE: (256) 427-5531

TRANSFER PLAZA AND ADMINISTRATIVE ANNEX
CITY OF HUNTSVILLE
HUNTSVILLE, ALABAMA

SEAL
PRELIMINARY
NOT FOR CONSTRUCTION
REVIEW SET

DATES	
PRELIMINARY	02.27.2020

PROJECT NUMBER
2018-009
DRAWING TITLE
COVER SHEET

SHEET
G000

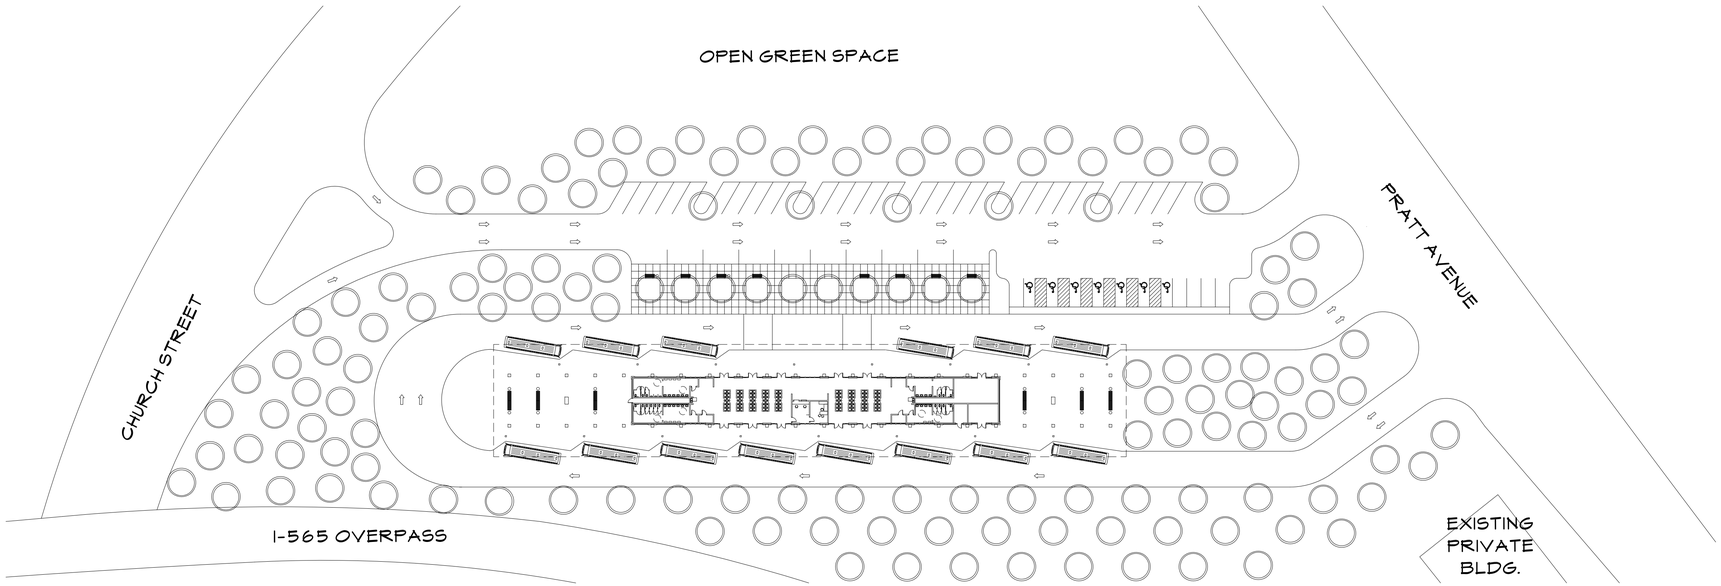

G1 / A100 TRANSFER PLAZA OVERALL PLAN

1" = 50'-0"

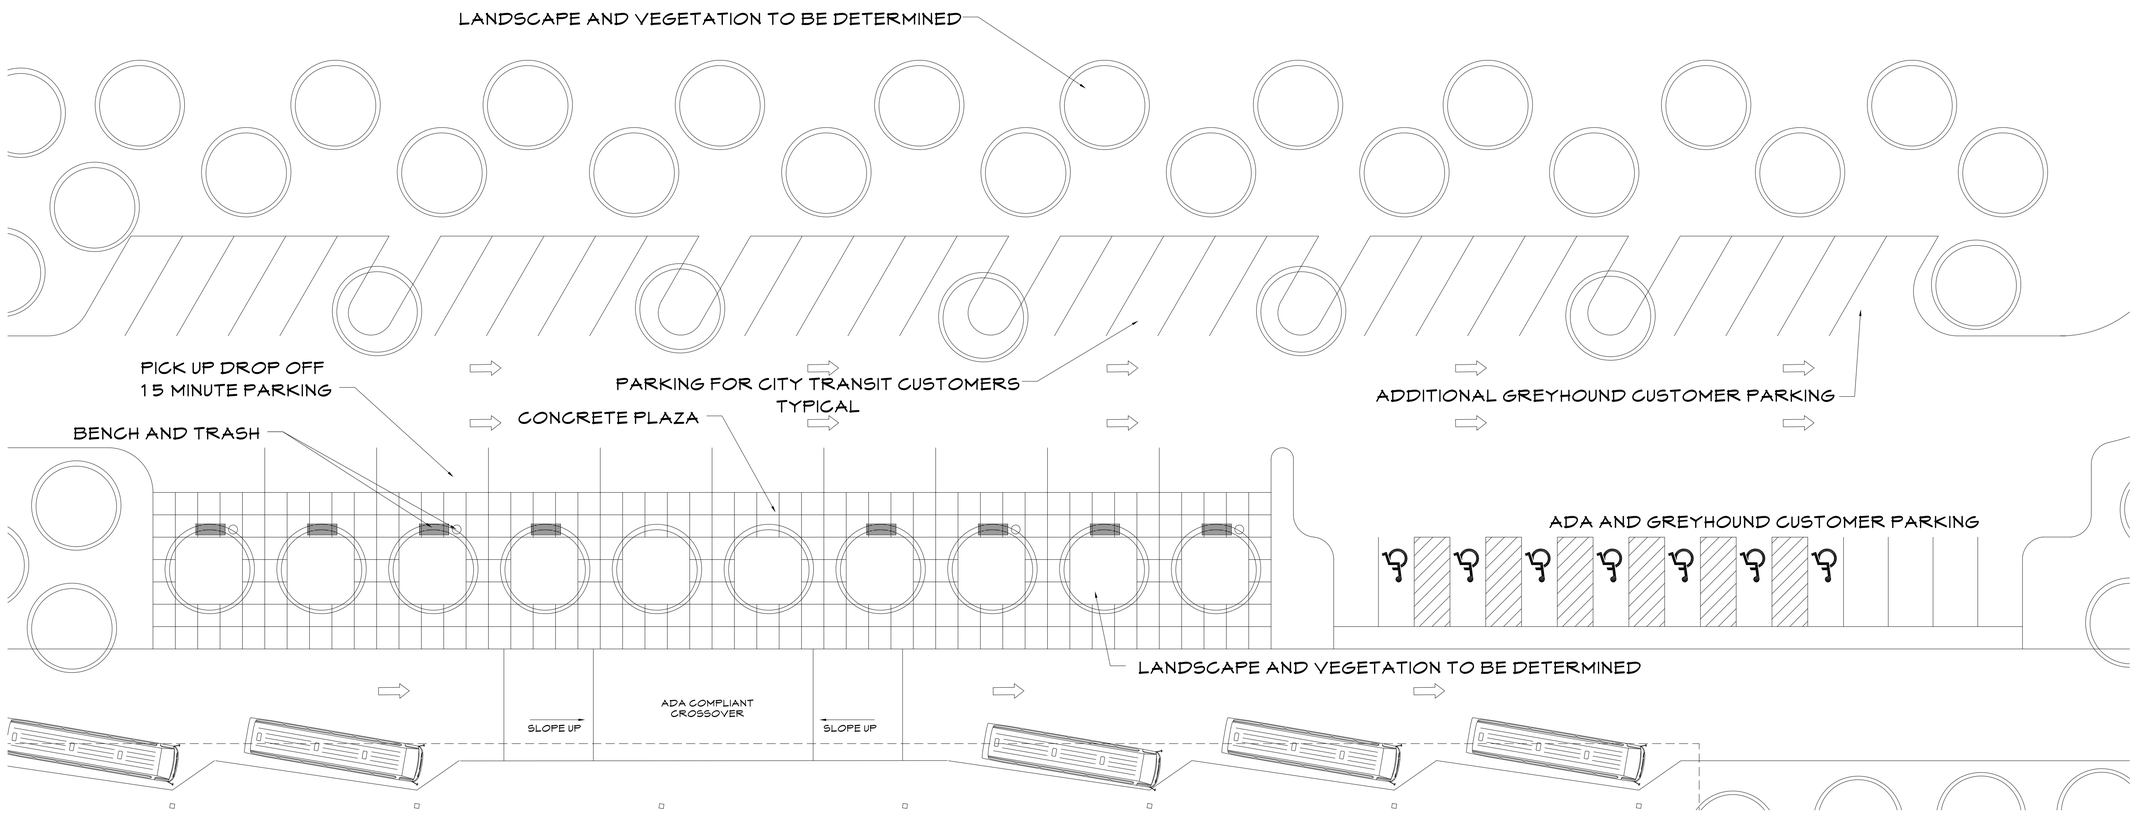

A1 / A100 TRANSFER PLAZA DROP OFF AND PARKING

$\frac{1}{16}$" = 1'-0"

DRAWINGS ARE PRELIMINARY AND PROVIDED TO DEMONSTRATE INTENT.

CITY OF HUNTSVILLE
GENERAL SERVICES
P.O. BOX 308
HUNTSVILLE, ALABAMA 35804-0308
PHONE: (256) 427-5531

TRANSFER PLAZA AND ADMINISTRATIVE ANNEX
CITY OF HUNTSVILLE
HUNTSVILLE, ALABAMA

SEAL

PRELIMINARY
NOT FOR CONSTRUCTION
REVIEW SET

DATES	
PRELIMINARY	02.27.2020

PROJECT NUMBER
2018-009

DRAWING TITLE
TRANSFER PLAZA
OVERALL SITE PLAN

SHEET
A100

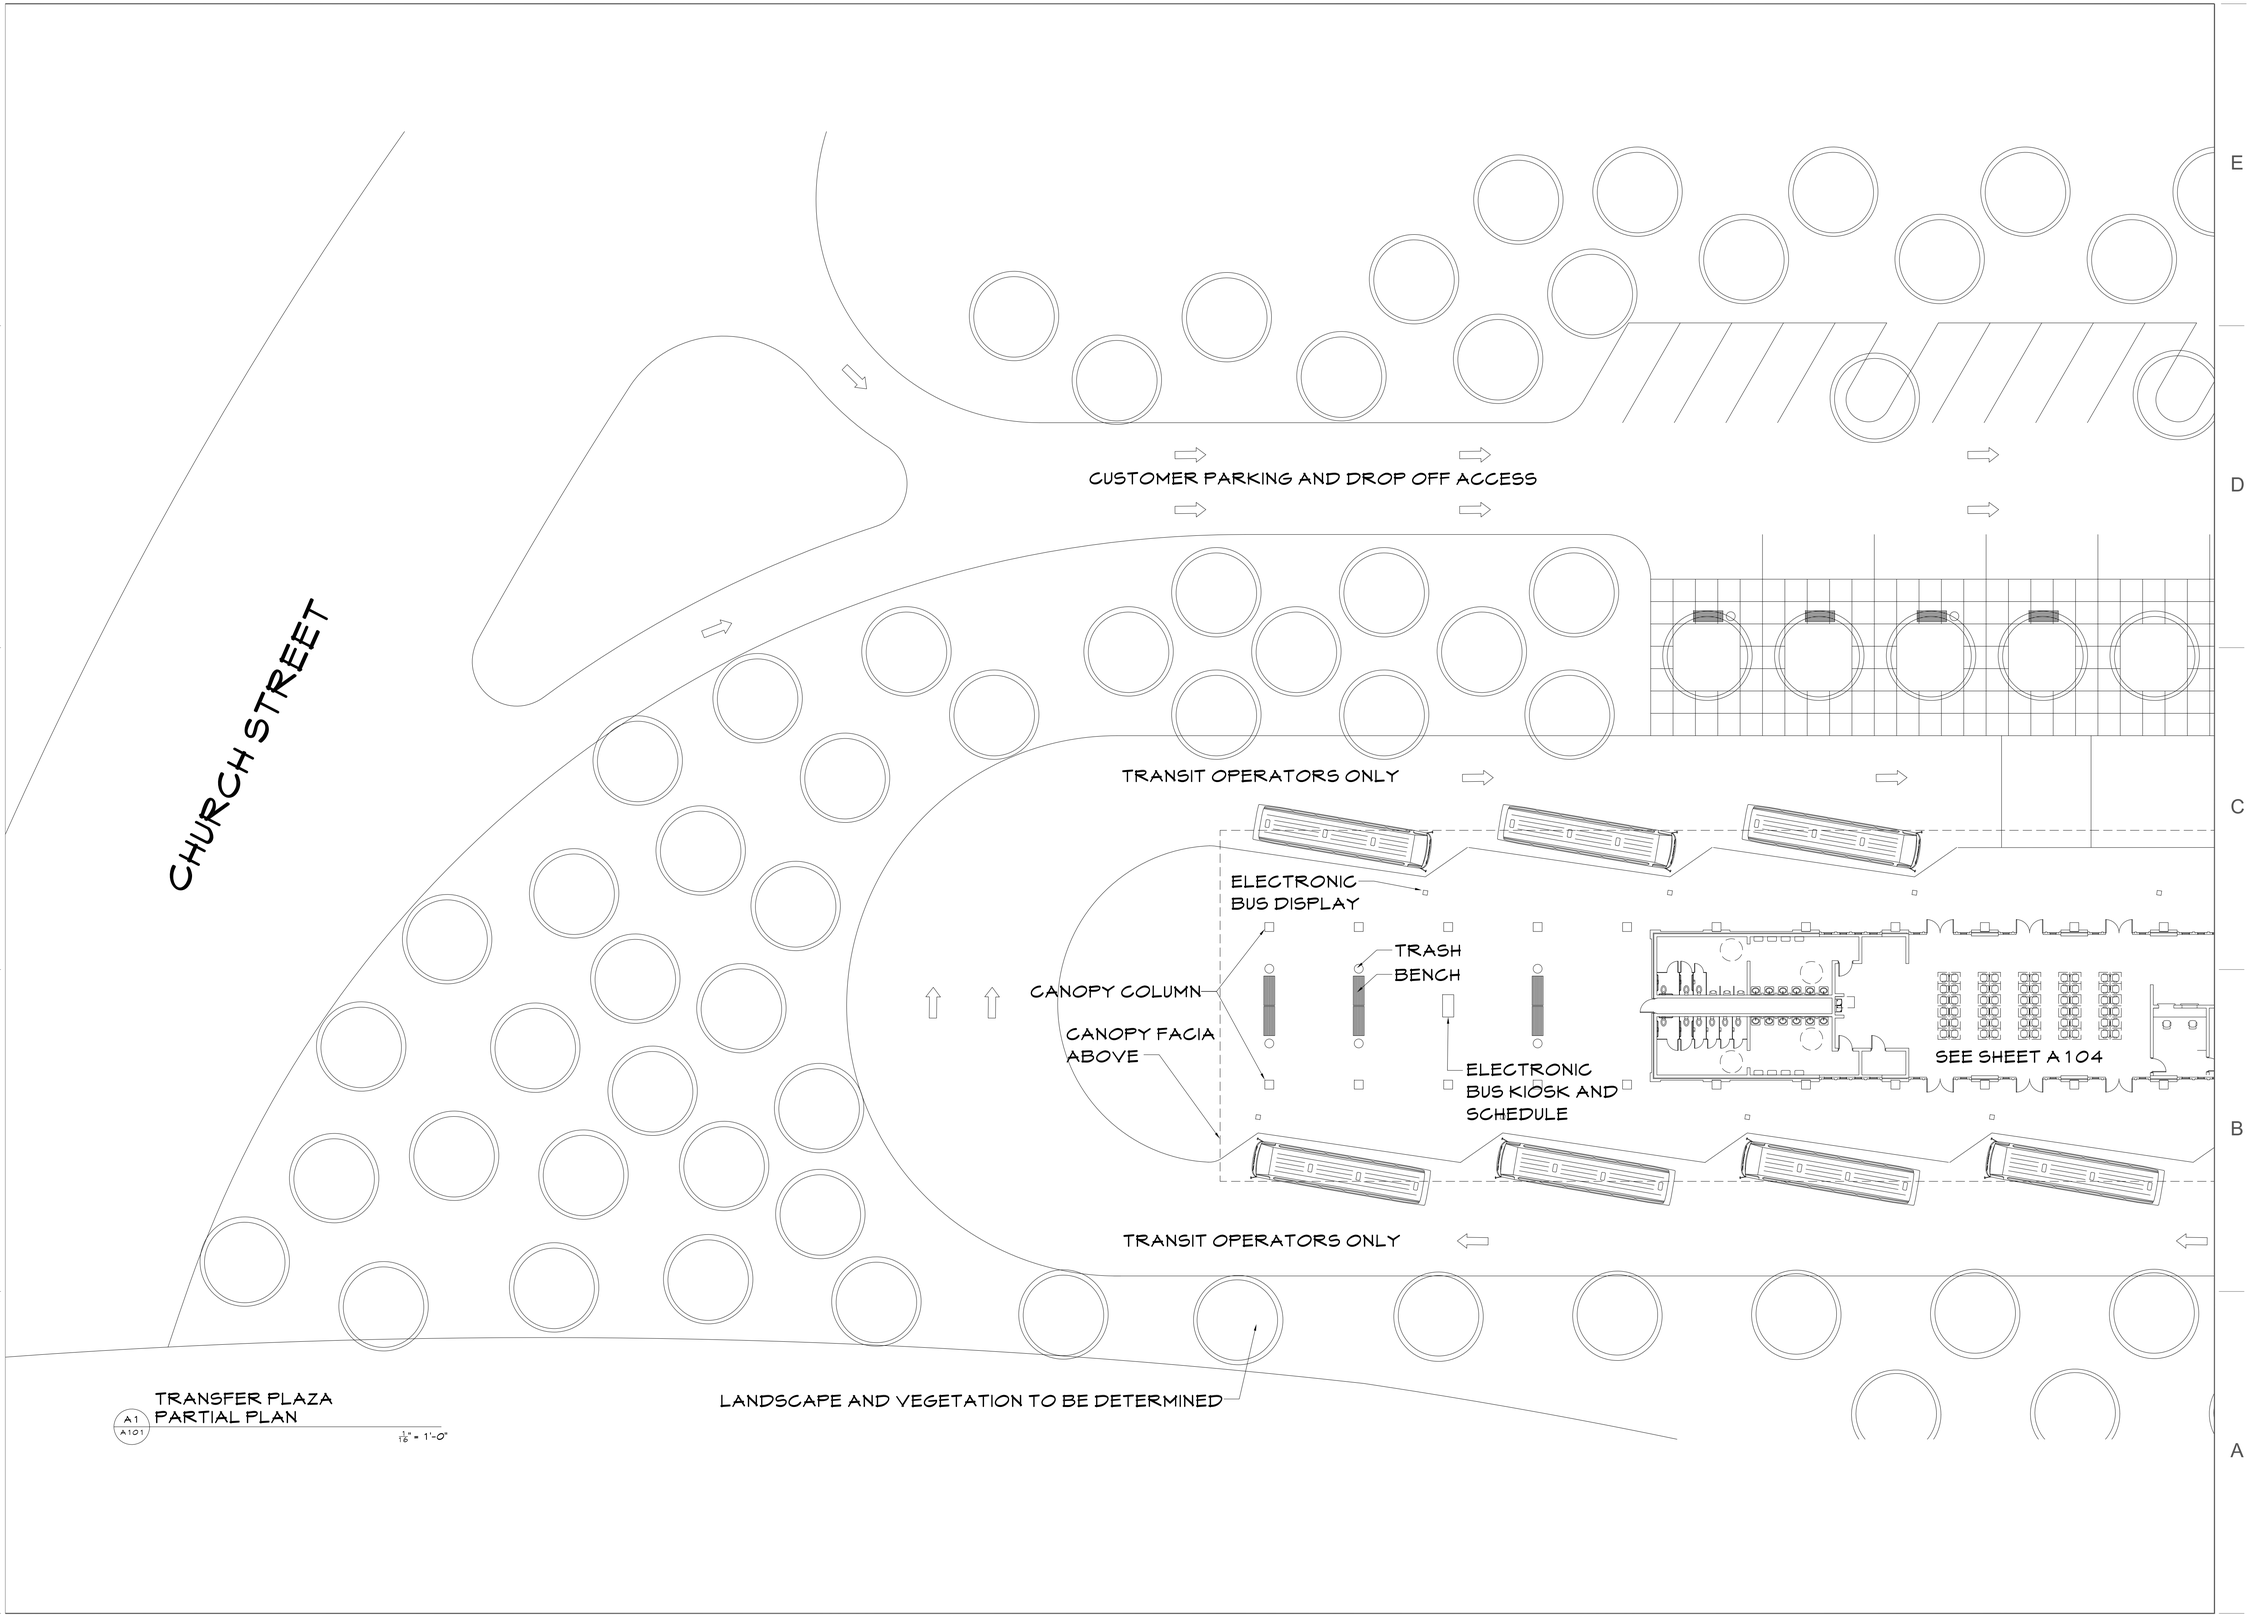

A1 / A101 TRANSFER PLAZA PARTIAL PLAN

1/16" = 1'-0"

CITY OF HUNTSVILLE
GENERAL SERVICES
P.O. BOX 308
HUNTSVILLE, ALABAMA 35804-0308
PHONE: (256) 427-5531

TRANSFER PLAZA AND ADMINISTRATIVE ANNEX
CITY OF HUNTSVILLE
HUNTSVILLE, ALABAMA

SEAL
PRELIMINARY
NOT FOR CONSTRUCTION
REVIEW SET

DATES	
PRELIMINARY	02.27.2020

PROJECT NUMBER
2018-009

DRAWING TITLE
TRANSFER PLAZA PARTIAL SITE PLAN

SHEET
A101

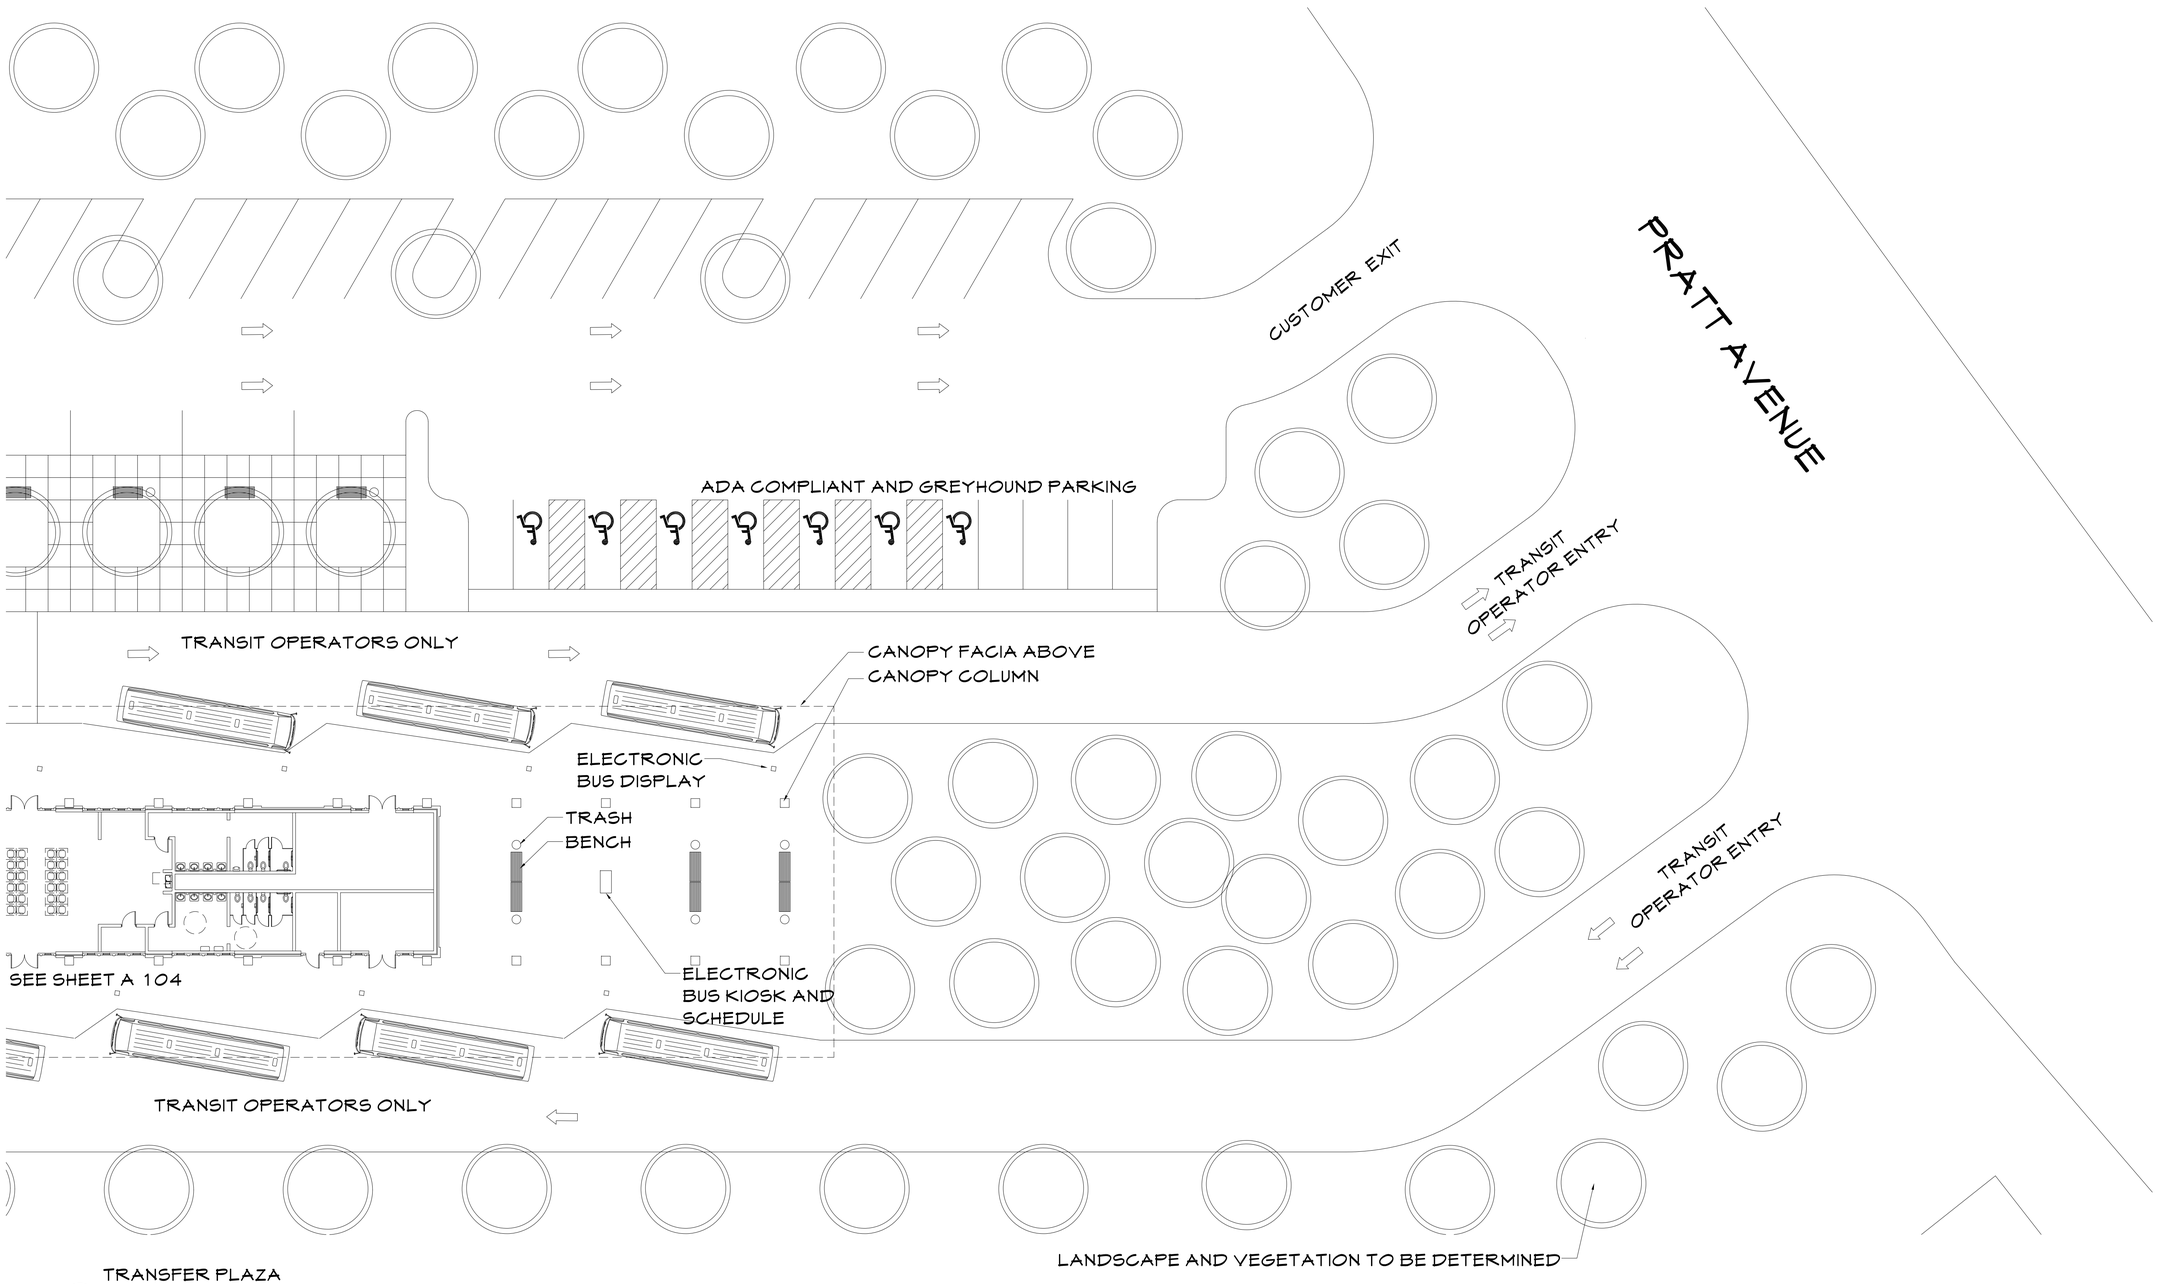

A1 / A102 TRANSFER PLAZA PARTIAL PLAN

1/16" = 1'-0"

CITY OF HUNTSVILLE
GENERAL SERVICES
P.O. BOX 308
HUNTSVILLE, ALABAMA 35804-0308
PHONE: (256) 427-5531

TRANSFER PLAZA AND ADMINISTRATIVE ANNEX
CITY OF HUNTSVILLE
HUNTSVILLE, ALABAMA

SEAL
PRELIMINARY
NOT FOR CONSTRUCTION
REVIEW SET

DATES	
PRELIMINARY	02.27.2020

PROJECT NUMBER
2018-009

DRAWING TITLE
TRANSFER PLAZA PARTIAL SITE PLAN

SHEET
A102

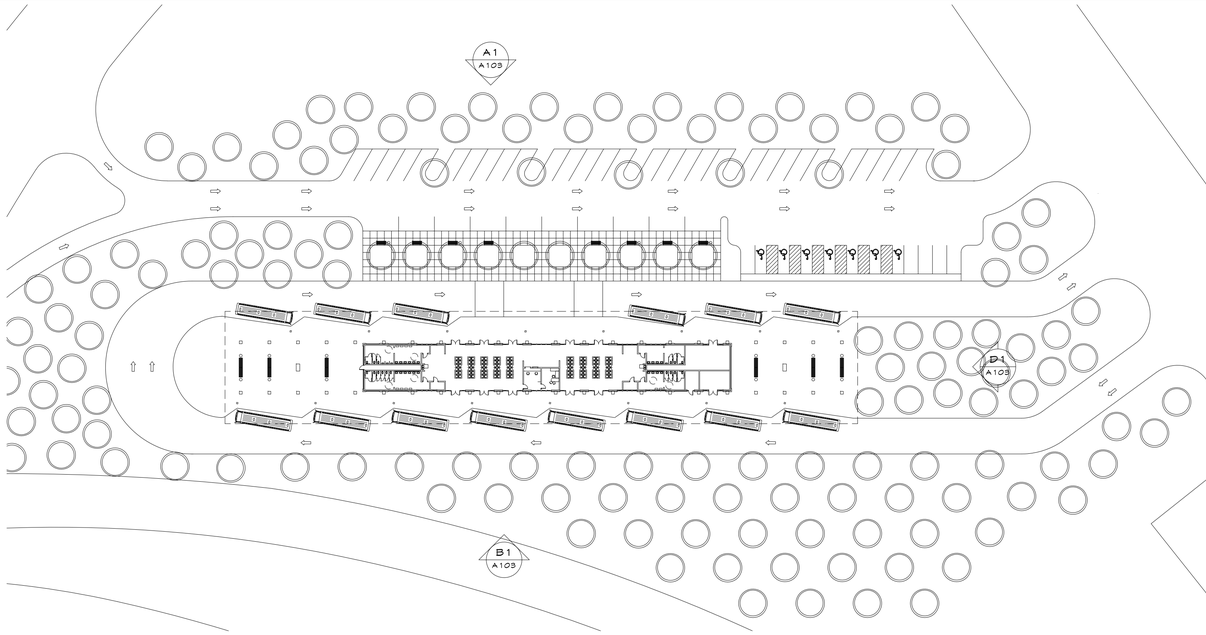

D1 A103 TRANSFER PLAZA

1" = 50'-0

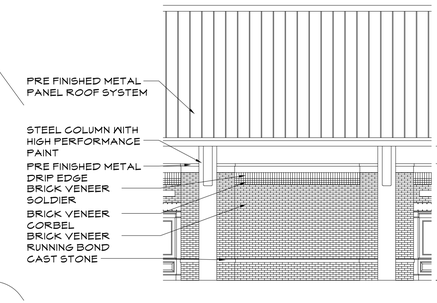

D5 A103 TRANSFER PLAZA BUILDING BAY

1/8" = 1'-0"

NOTE:
OPTION SHOWN OMITTING STEEL ARCH BETWEEN BUILDING COLUMNS.

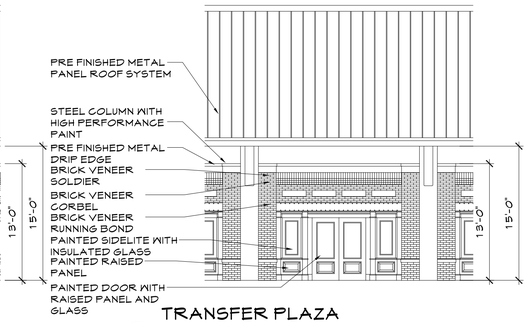

D6 A103 TRANSFER PLAZA BUILDING BAY - ENTRY

1/8" = 1'-0"

NOTE:
OPTION SHOWN OMITTING STEEL ARCH BETWEEN BUILDING COLUMNS.

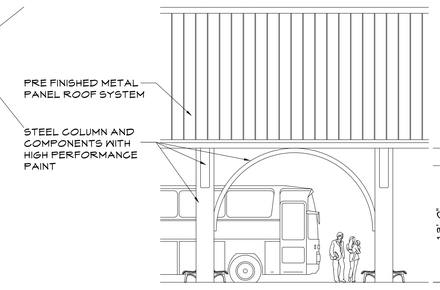

C5 A103 TRANSFER PLAZA OPEN AIR BAY

1/8" = 1'-0"

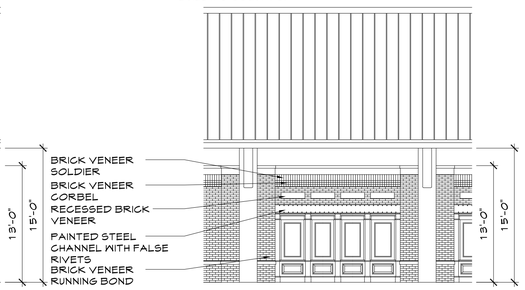

C6 A103 TRANSFER PLAZA BUILDING BAY - SPANDREL GLAZING

1/8" = 1'-0"

NOTE:
OPTION SHOWN OMITTING STEEL ARCH BETWEEN BUILDING COLUMNS.

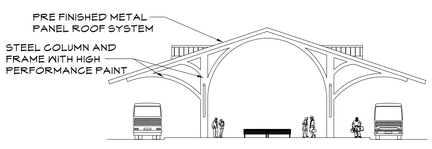

D1 A103 TRANSFER PLAZA - WEST ELEVATION

1" = 20'-0

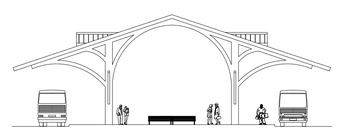

C3 A103 TRANSFER PLAZA - EAST ELEVATION

1" = 20'-0

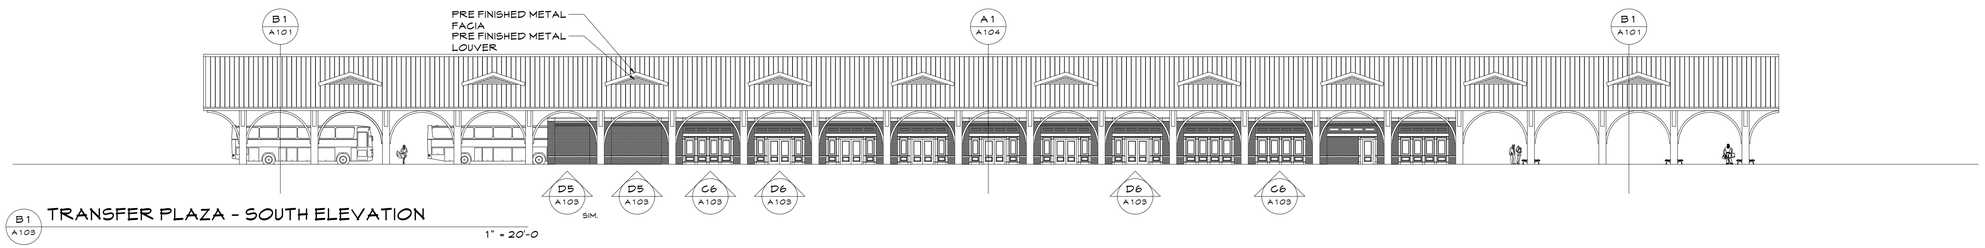

B1 A103 TRANSFER PLAZA - SOUTH ELEVATION

1" = 20'-0

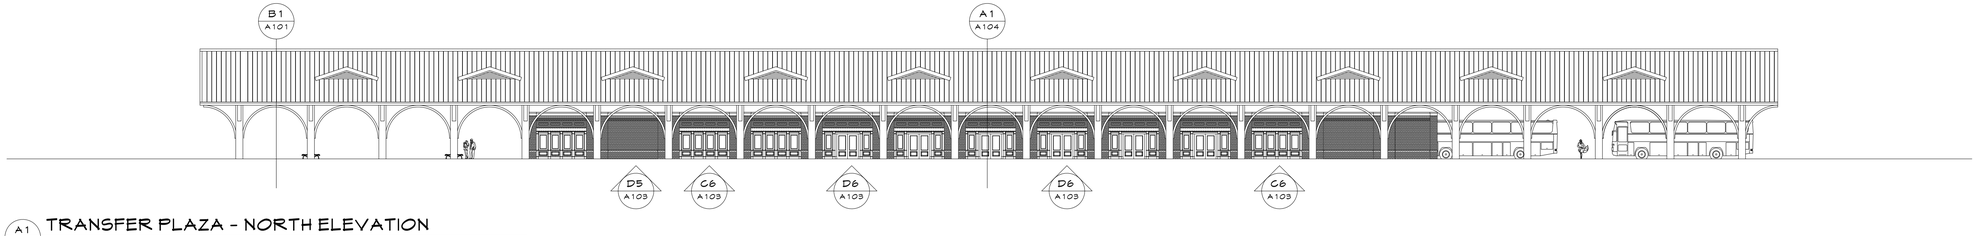

A1 A103 TRANSFER PLAZA - NORTH ELEVATION

1" = 20'-0

CITY OF HUNTSVILLE
GENERAL SERVICES
P.O. BOX 308
HUNTSVILLE, ALABAMA 35804-0308
PHONE: (256) 427-5531

TRANSFER PLAZA AND ADMINISTRATIVE ANNEX
CITY OF HUNTSVILLE
HUNTSVILLE, ALABAMA

SEAL
PRELIMINARY
NOT FOR CONSTRUCTION
REVIEW SET

DATES

PRELIMINARY	02.27.2020

PROJECT NUMBER
2018-009

DRAWING TITLE
TRANSFER PLAZA EXTERIOR ELEVATIONS

SHEET
A103

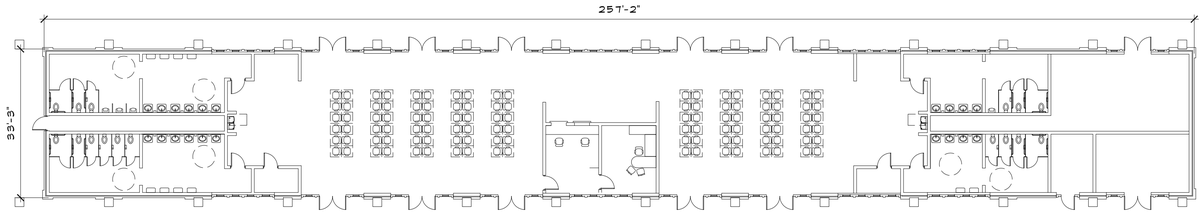

E1 A104 BUILDING PLAN TRANSFER PLAZA

1/16" = 1'-0"

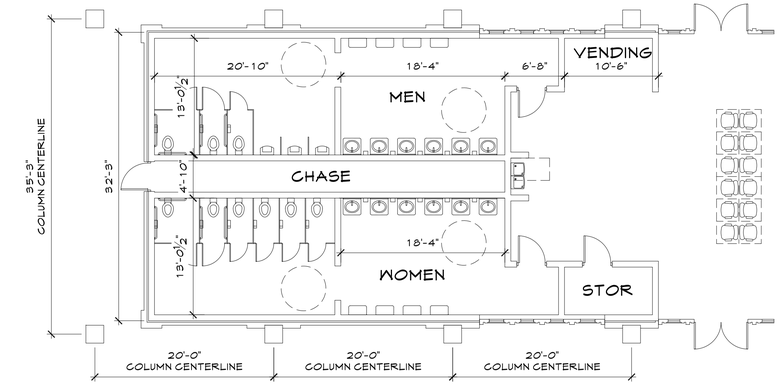

D5 A104 TRANSFER PLAZA ENLARGED RESTROOM PLAN

1/8" = 1'-0"

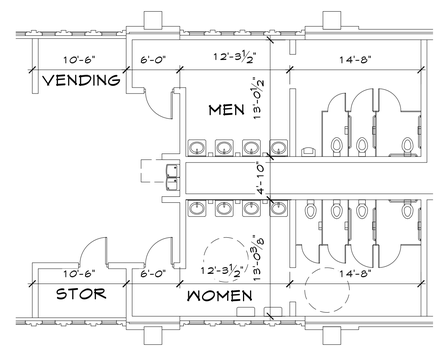

B4 A104 TRANSFER PLAZA ENLARGED RESTROOM PLAN

1/8" = 1'-0"

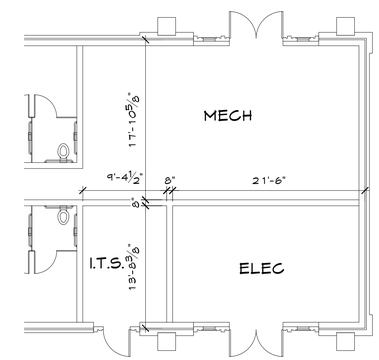

B5 A104 TRANSFER PLAZA MECHANICAL, ELECTRICAL AND I.T.S. ROOMS

1/8" = 1'-0"

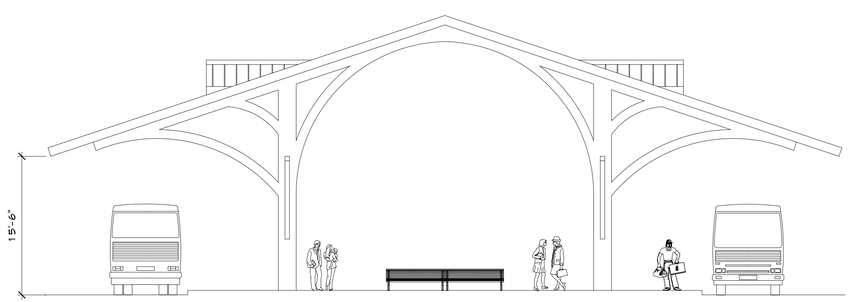

B1 A103 TRANSFER PLAZA SECTOPM THROUGH OPEN AIR SPACE

1/8" = 1'-0"

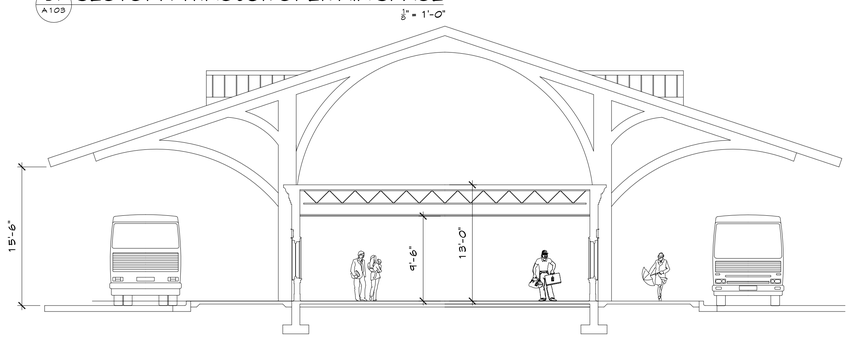

A1 A103 TRANSFER PLAZA SECTOPM THROUGH BUILDING

1/8" = 1'-0"

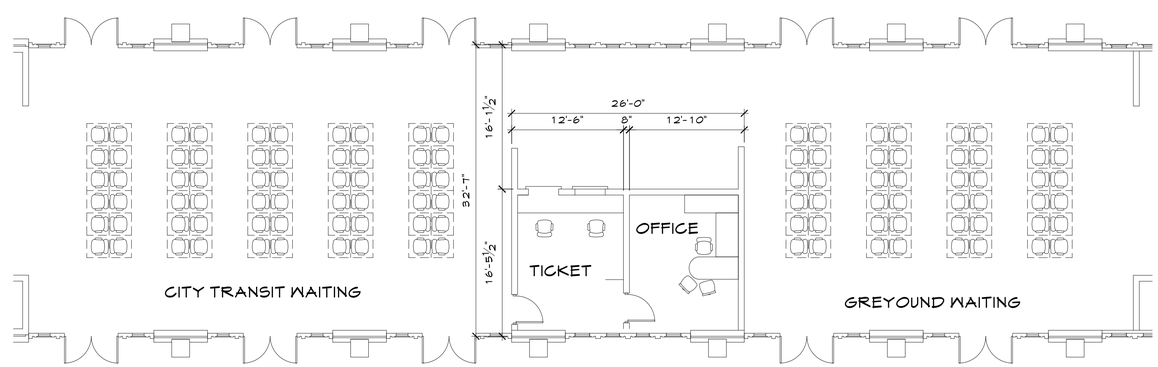

A5 A104 TRANSFER PLAZA ENLARGED TICKETING AND OFFICE

1/8" = 1'-0"

CITY OF HUNTSVILLE
GENERAL SERVICES
P.O. BOX 308
HUNTSVILLE, ALABAMA 35804-0308
PHONE: (256) 427-5531

TRANSFER PLAZA AND ADMINISTRATIVE ANNEX
CITY OF HUNTSVILLE
HUNTSVILLE, ALABAMA

SEAL
PRELIMINARY
NOT FOR CONSTRUCTION
REVIEW SET

DATES	
PRELIMINARY	02.27.2020

PROJECT NUMBER
2018-009
DRAWING TITLE
TRANSFER PLAZA
PLAZA SECTIONS & BUILDING PLAN

SHEET
A104

END OF DAY SEQUENCE

1 BUS WASH
2 BUS FUELING
3 BUS INTERIOR CLEAN AND TRASH DISPOSAL
4 BUS MONEY TRANSFER UTILIZING EXISTING MONEY TRANSFER ROOM

C5 / A200 SITE PHOTO
ADMINISTRATIVE ANNEX
1" = 20'-0"

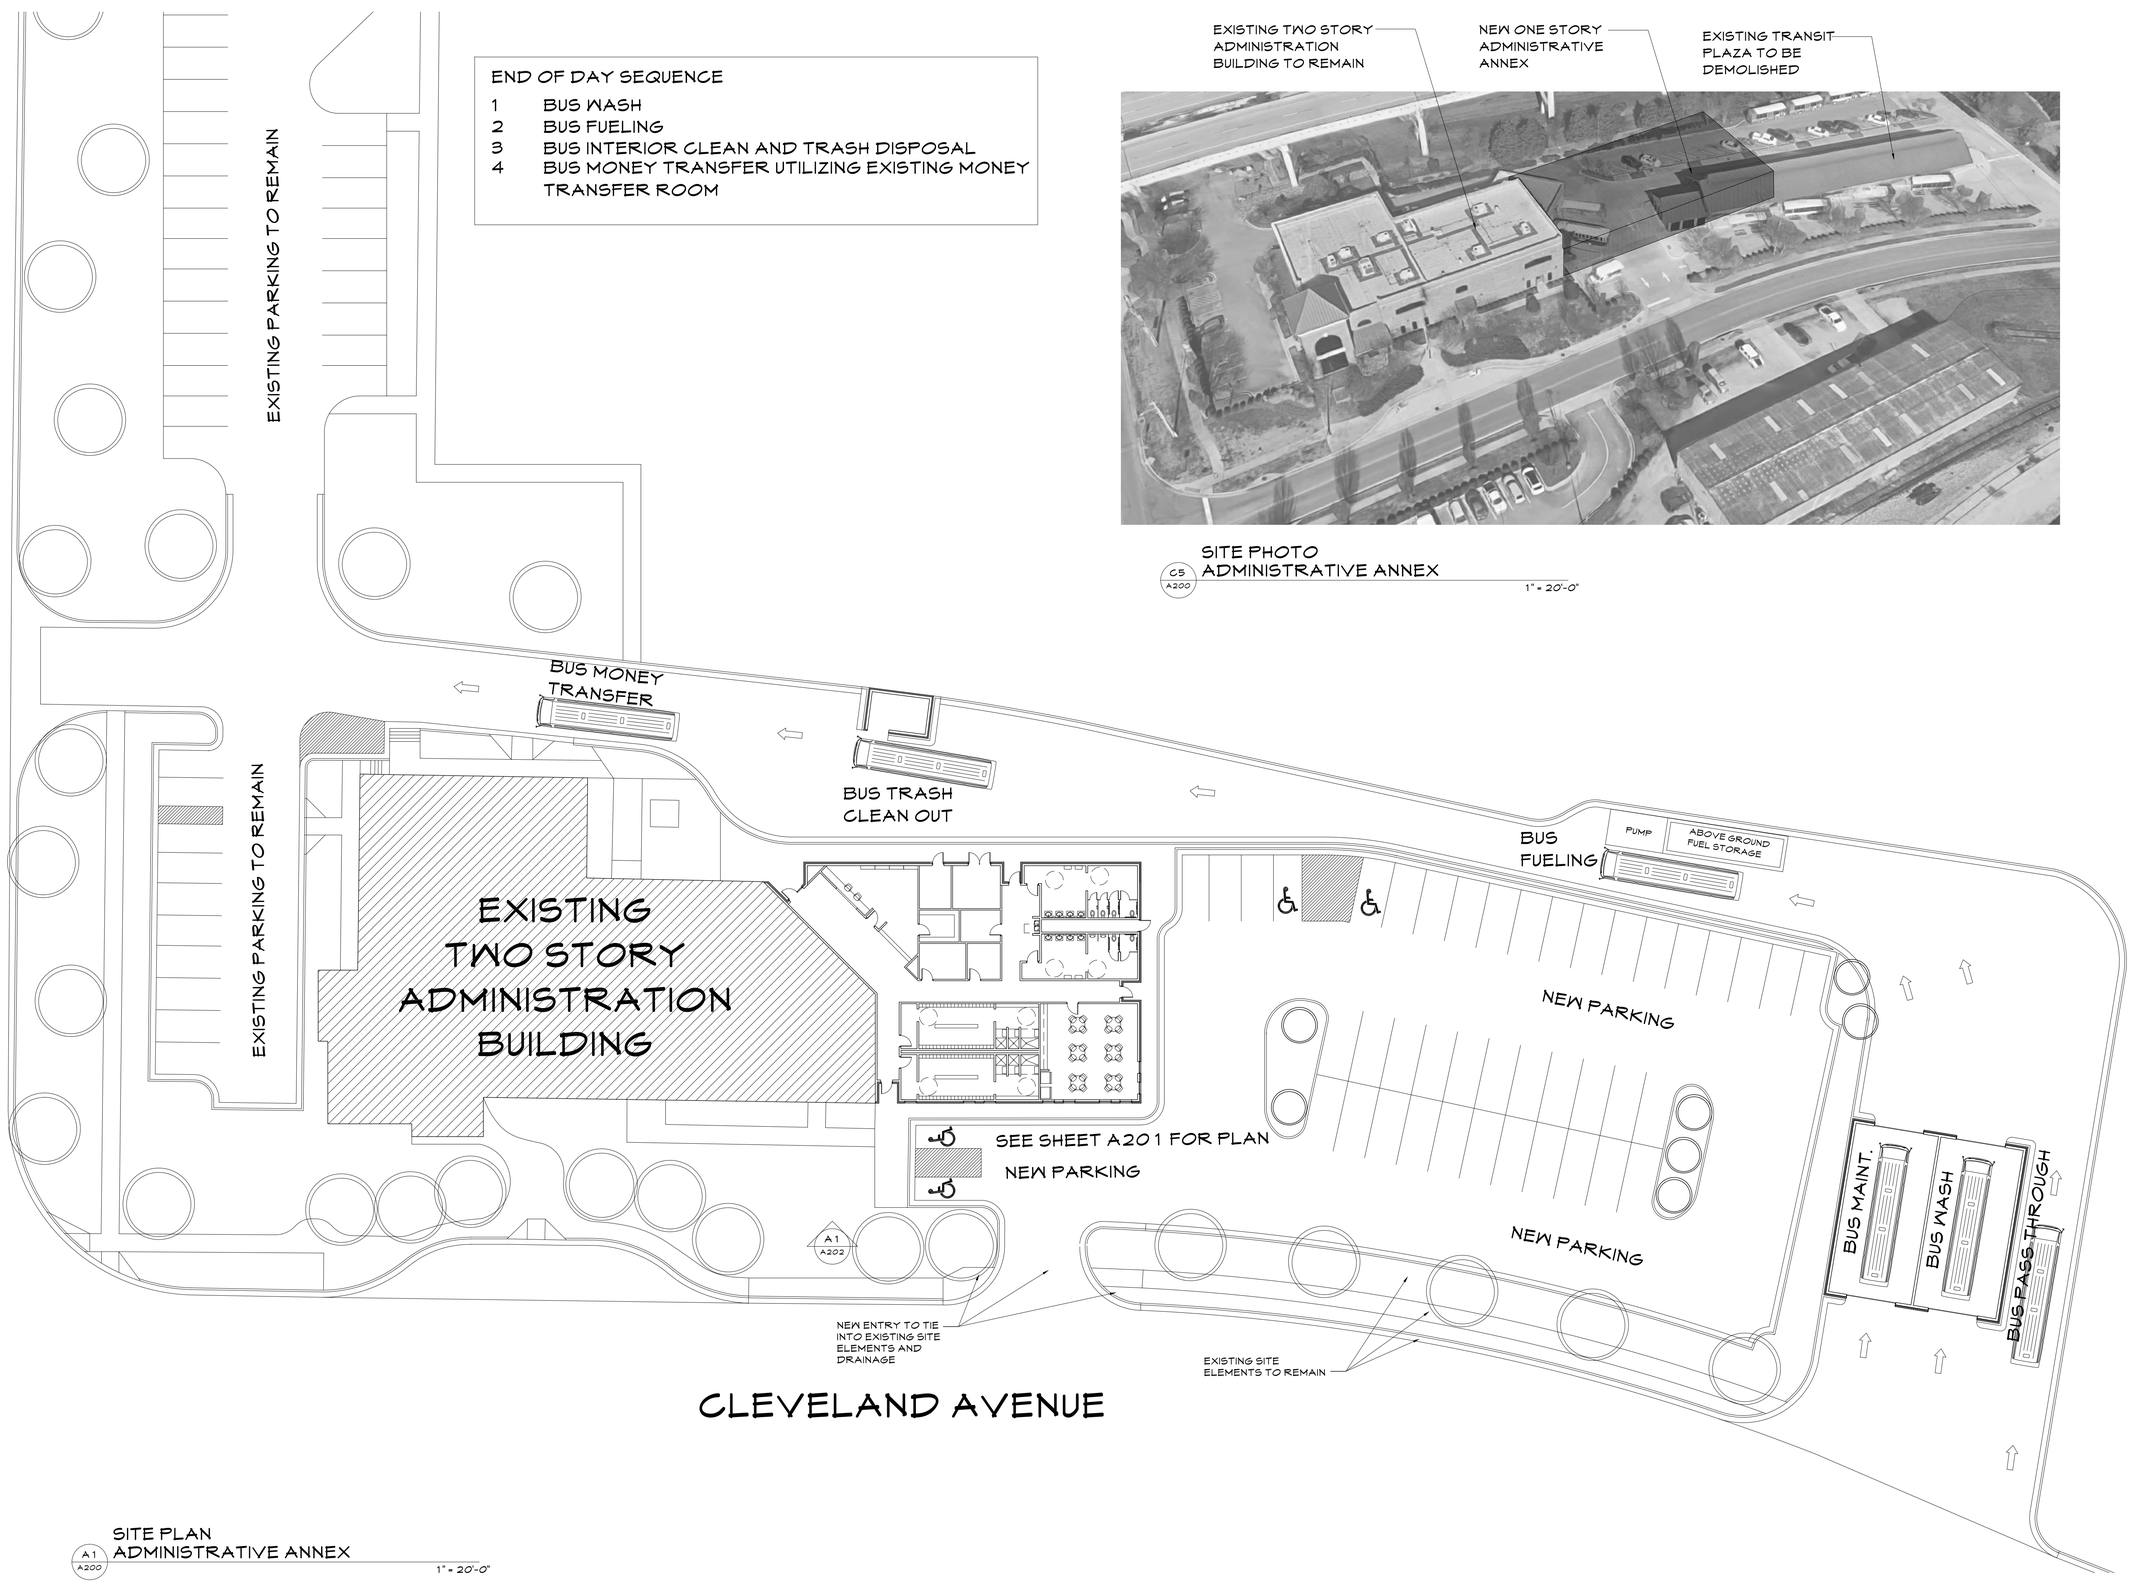

A1 / A200 SITE PLAN
ADMINISTRATIVE ANNEX
1" = 20'-0"

CITY OF HUNTSVILLE
GENERAL SERVICES
P.O. BOX 308
HUNTSVILLE, ALABAMA 35804-0308
PHONE: (256) 427-5531

TRANSFER PLAZA AND ADMINISTRATIVE ANNEX
CITY OF HUNTSVILLE
HUNTSVILLE, ALABAMA

SEAL
PRELIMINARY
NOT FOR CONSTRUCTION
REVIEW SET

DATES	
PRELIMINARY	02.27.2020

PROJECT NUMBER
2018-009
DRAWING TITLE
SITE PLAN
ADMINISTRATIVE ANNEX

SHEET
A200

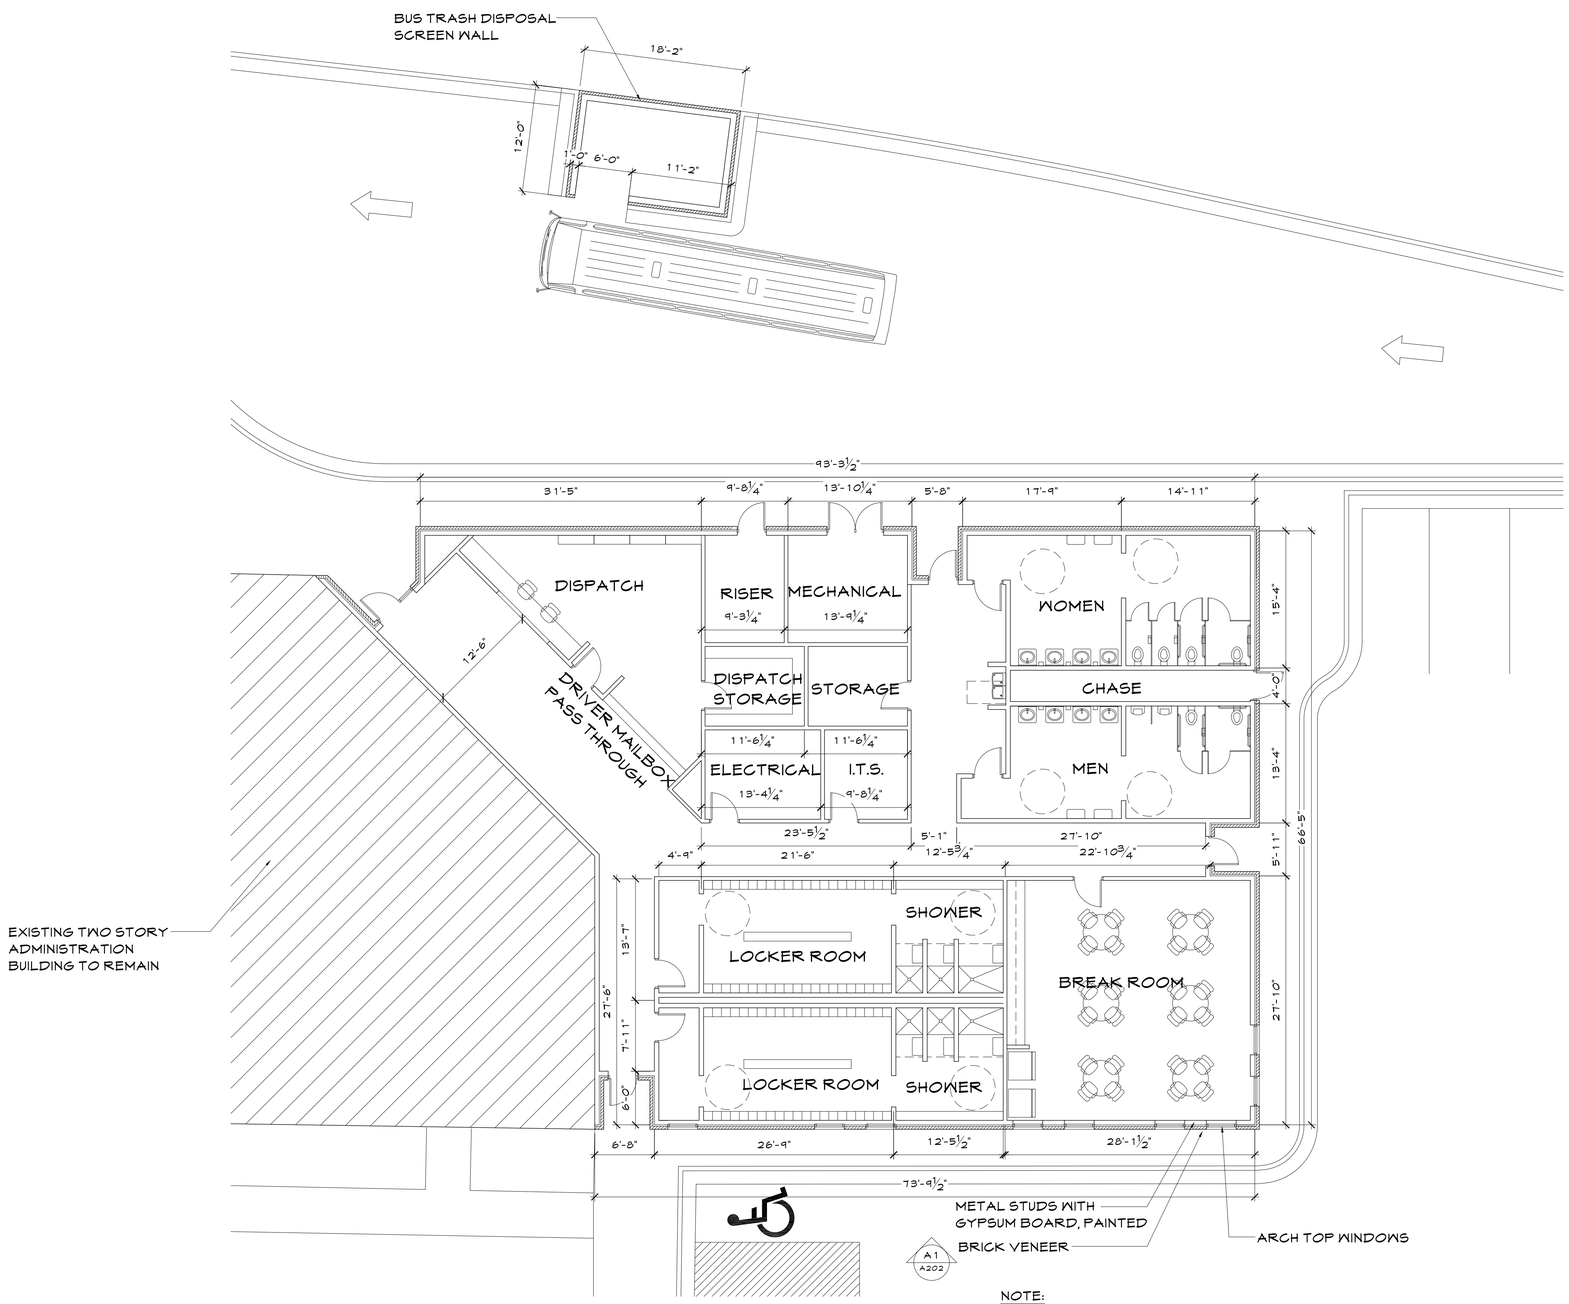

NOTE:
ADMINISTRATIVE ANNEX EXTERIOR MATERIALS SHALL MATCH AND TIE INTO EXISTING TWO STORY ADMINISTRATION BUILDING - TYPICAL

FLOOR PLAN
ADMINISTRATIVE ANNEX

A1
A201

⅛" = 1'-0"

CITY OF HUNTSVILLE
GENERAL SERVICES
P.O. BOX 308
HUNTSVILLE, ALABAMA 35804-0308
PHONE: (256) 427-5531

TRANSFER PLAZA AND ADMINISTRATIVE ANNEX
CITY OF HUNTSVILLE
HUNTSVILLE, ALABAMA

SEAL
PRELIMINARY
NOT FOR CONSTRUCTION
REVIEW SET

DATES	
PRELIMINARY	02.27.2020

PROJECT NUMBER
2018-009

DRAWING TITLE
ADMINISTRATIVE ANNEX FLOOR PLAN

SHEET
A201

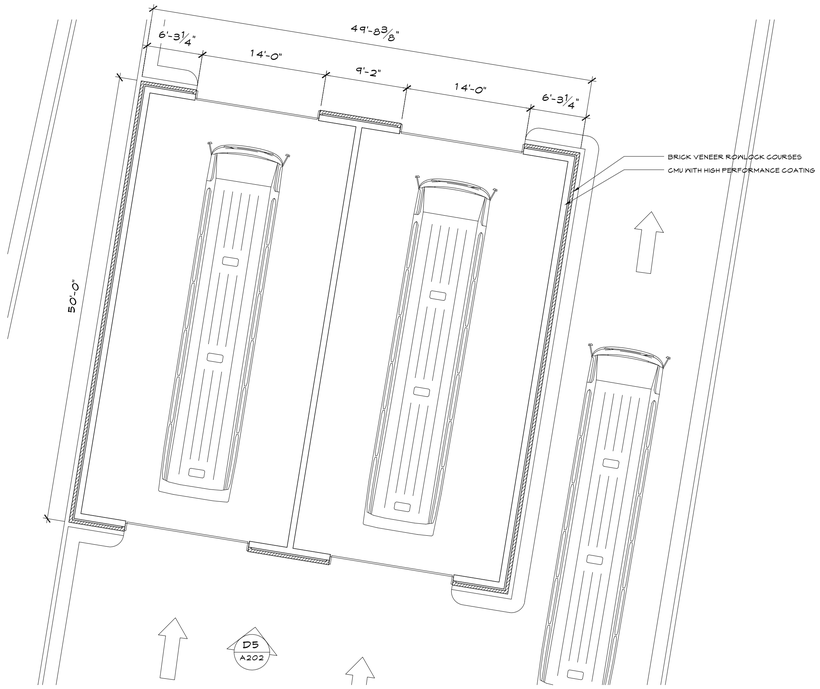

C1 A202 FLOOR PLAN
BUS WASH AND MAINTENANCE
1/8" = 1'-0"

NOTE:
BUS WASH AND MAINTENANCE BUILDING MATERIALS SHALL MATCH AND TIE INTO EXISTING TWO STORY ADMINISTRATION BUILDING - TYPICAL

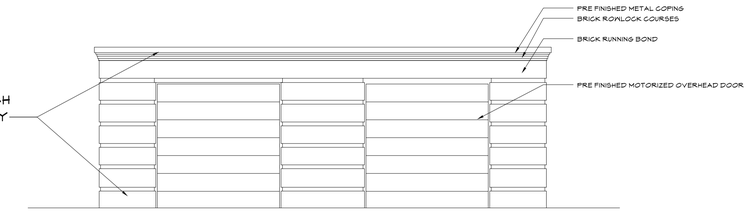

D5 A202 ELEVATION
BUS WASH AND MAINTENANCE
1/8" = 1'-0"

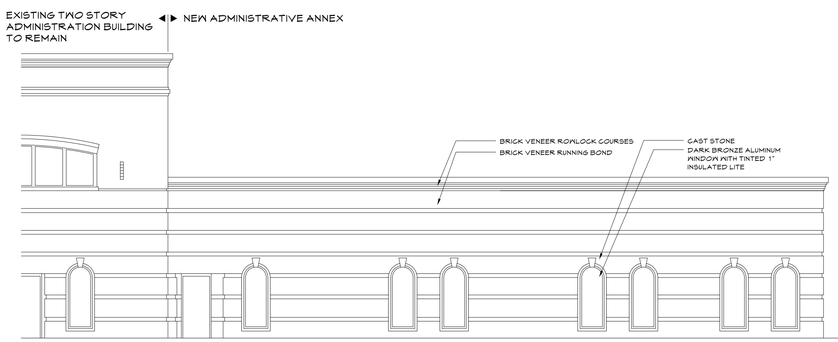

B1 A202 ENLARGED CLEVELAND STREET ELEVATION
ADMINISTRATIVE ANNEX
1/8" = 1'-0"

NOTE:
ADMINISTRATIVE ANNEX EXTERIOR MATERIALS SHALL MATCH AND TIE INTO EXISTING TWO STORY ADMINISTRATION BUILDING - TYPICAL

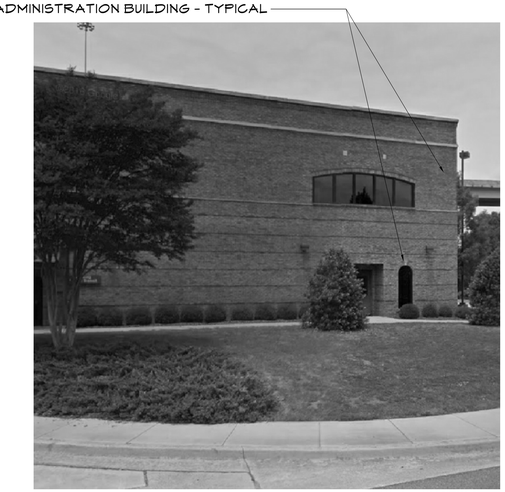

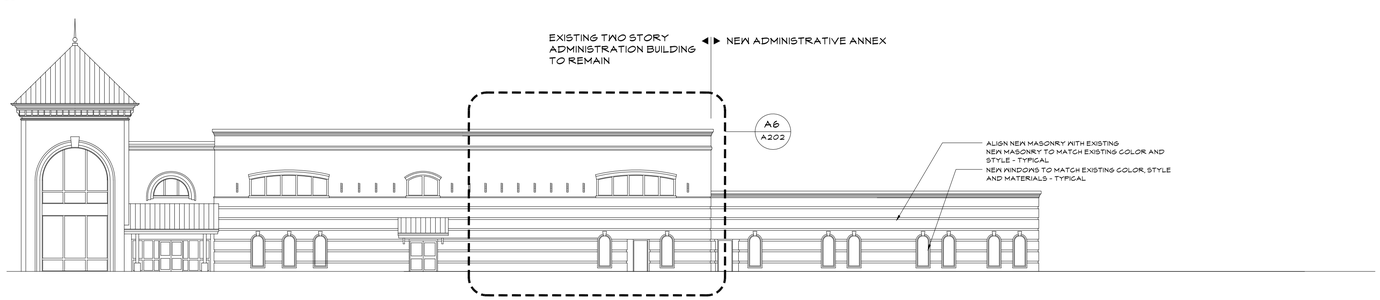

A1 A202 CLEVELAND STREET ELEVATION
ADMINISTRATIVE ANNEX
1/16" = 1'-0"

A6 A202 EXISTING EXTERIOR
ADMINISTRATION BUILDING
1" = 20'-0"

CITY OF HUNTSVILLE
GENERAL SERVICES
P.O. BOX 308
HUNTSVILLE, ALABAMA 35804-0308
PHONE: (256) 427-5531

TRANSFER PLAZA AND ADMINISTRATIVE ANNEX CITY OF HUNTSVILLE
HUNTSVILLE, ALABAMA

SEAL
PRELIMINARY
NOT FOR CONSTRUCTION
REVIEW SET

DATES

PRELIMINARY	02.27.2020

PROJECT NUMBER
2018-009
DRAWING TITLE
ADMINISTRATIVE ANNEX AND BUS WASH BUILDING

SHEET
A202